Exhibit A

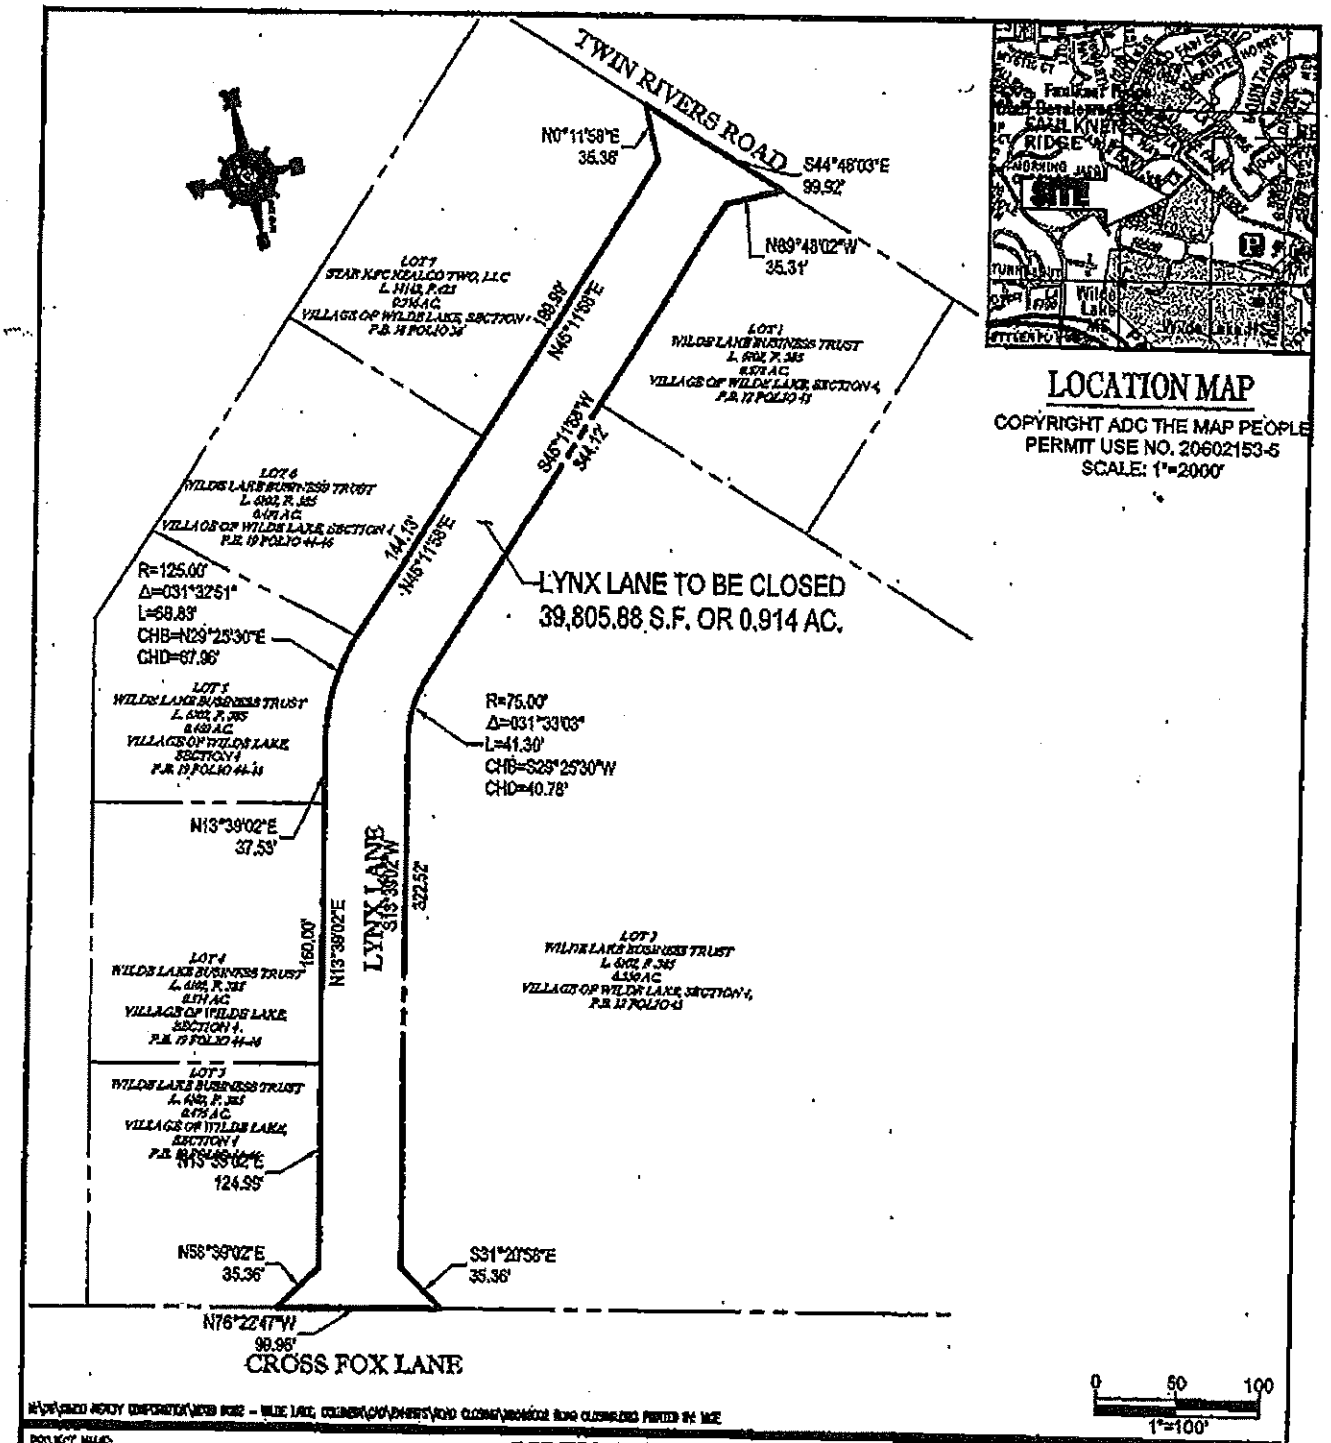

PROJECT NAME:

LYNX LANE CLOSING

15th ELECTION DISTRICT, HOWARD COUNTY, MARYLAND

SHEET TITLE:

EXHIBIT PLAT

SHEET 1 OF 1

SCALE:	DATE:	CAD ID:	PROJECT NUMBER:
1" = 100'	08/08/12	ROAD CLOSING	M0069002

BOHLER ENGINEERING
801 DULANEY VALLEY ROAD, SUITE 901
TOWSON, MARYLAND 21204
Phone (410) 821-7900
Fax (410) 821-7987
www.BohlerEngineering.com