Exhibit A

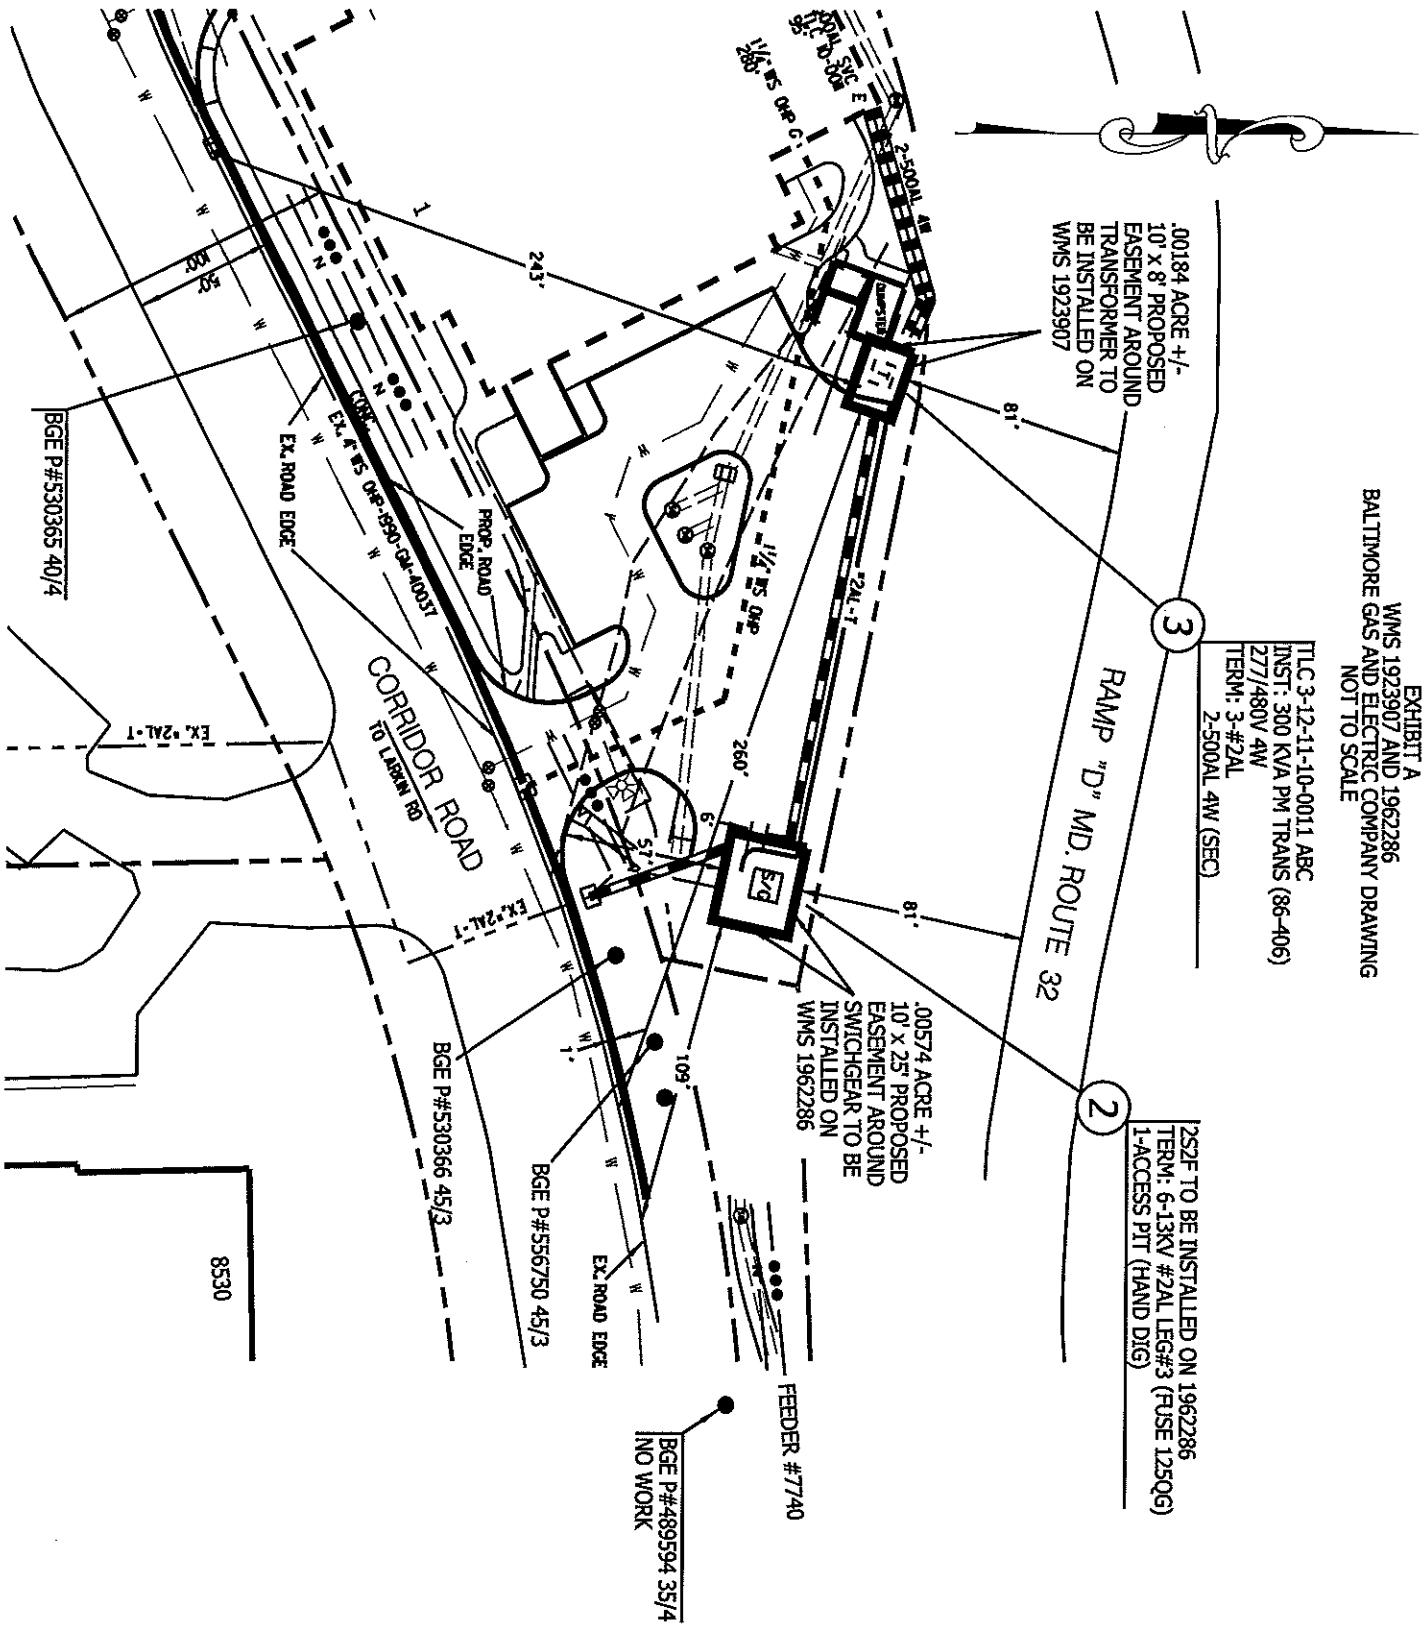
EXHIBIT A
WMS 1923907 AND 1962286
BALTIMORE GAS AND ELECTRIC COMPANY DRAWING
NOT TO SCALE
TLC 3-12-11-10-0011 ABC
INST: 300 KVA PM TRANS (86-406)
277/480V 4W
TERM: 3-#2AL
2-500AL 4W (SEC)
.00184 ACRE +/-
10' x 8' PROPOSED
EASEMENT AROUND
TRANSFORMER TO
BE INSTALLED ON
WMS 1923907
RAMP "D" MD. ROUTE 32
2S2F TO BE INSTALLED ON 1962286
TERM: 6-13KV #2AL LEG#3 (FUSE 125QG)
1-ACCESS PIT (HAND DIG)
.00574 ACRE +/-
10' x 25' PROPOSED
EASEMENT AROUND
SWICHGEAR TO BE
INSTALLED ON
WMS 1962286
CORRIDOR ROAD
TO LARKIN RD
EX. ROAD EDGE
PROP. ROAD EDGE
EX. 4" WS OHP-1990-GM-40037
EX. #2AL-T
BGE P#530365 40/4
BGE P#530366 45/3
BGE P#556750 45/3
BGE P#489594 35/4
NO WORK
FEEDER #7740
8530
243'
81'
260'
109'
57'
6'
1'
100'
50'
2-500AL 4W
1 1/4" WS OHP
1 1/4" WS OHP G
1 1/4" WS OHP
2AL-T
S/G
COMPUTER
CORR.